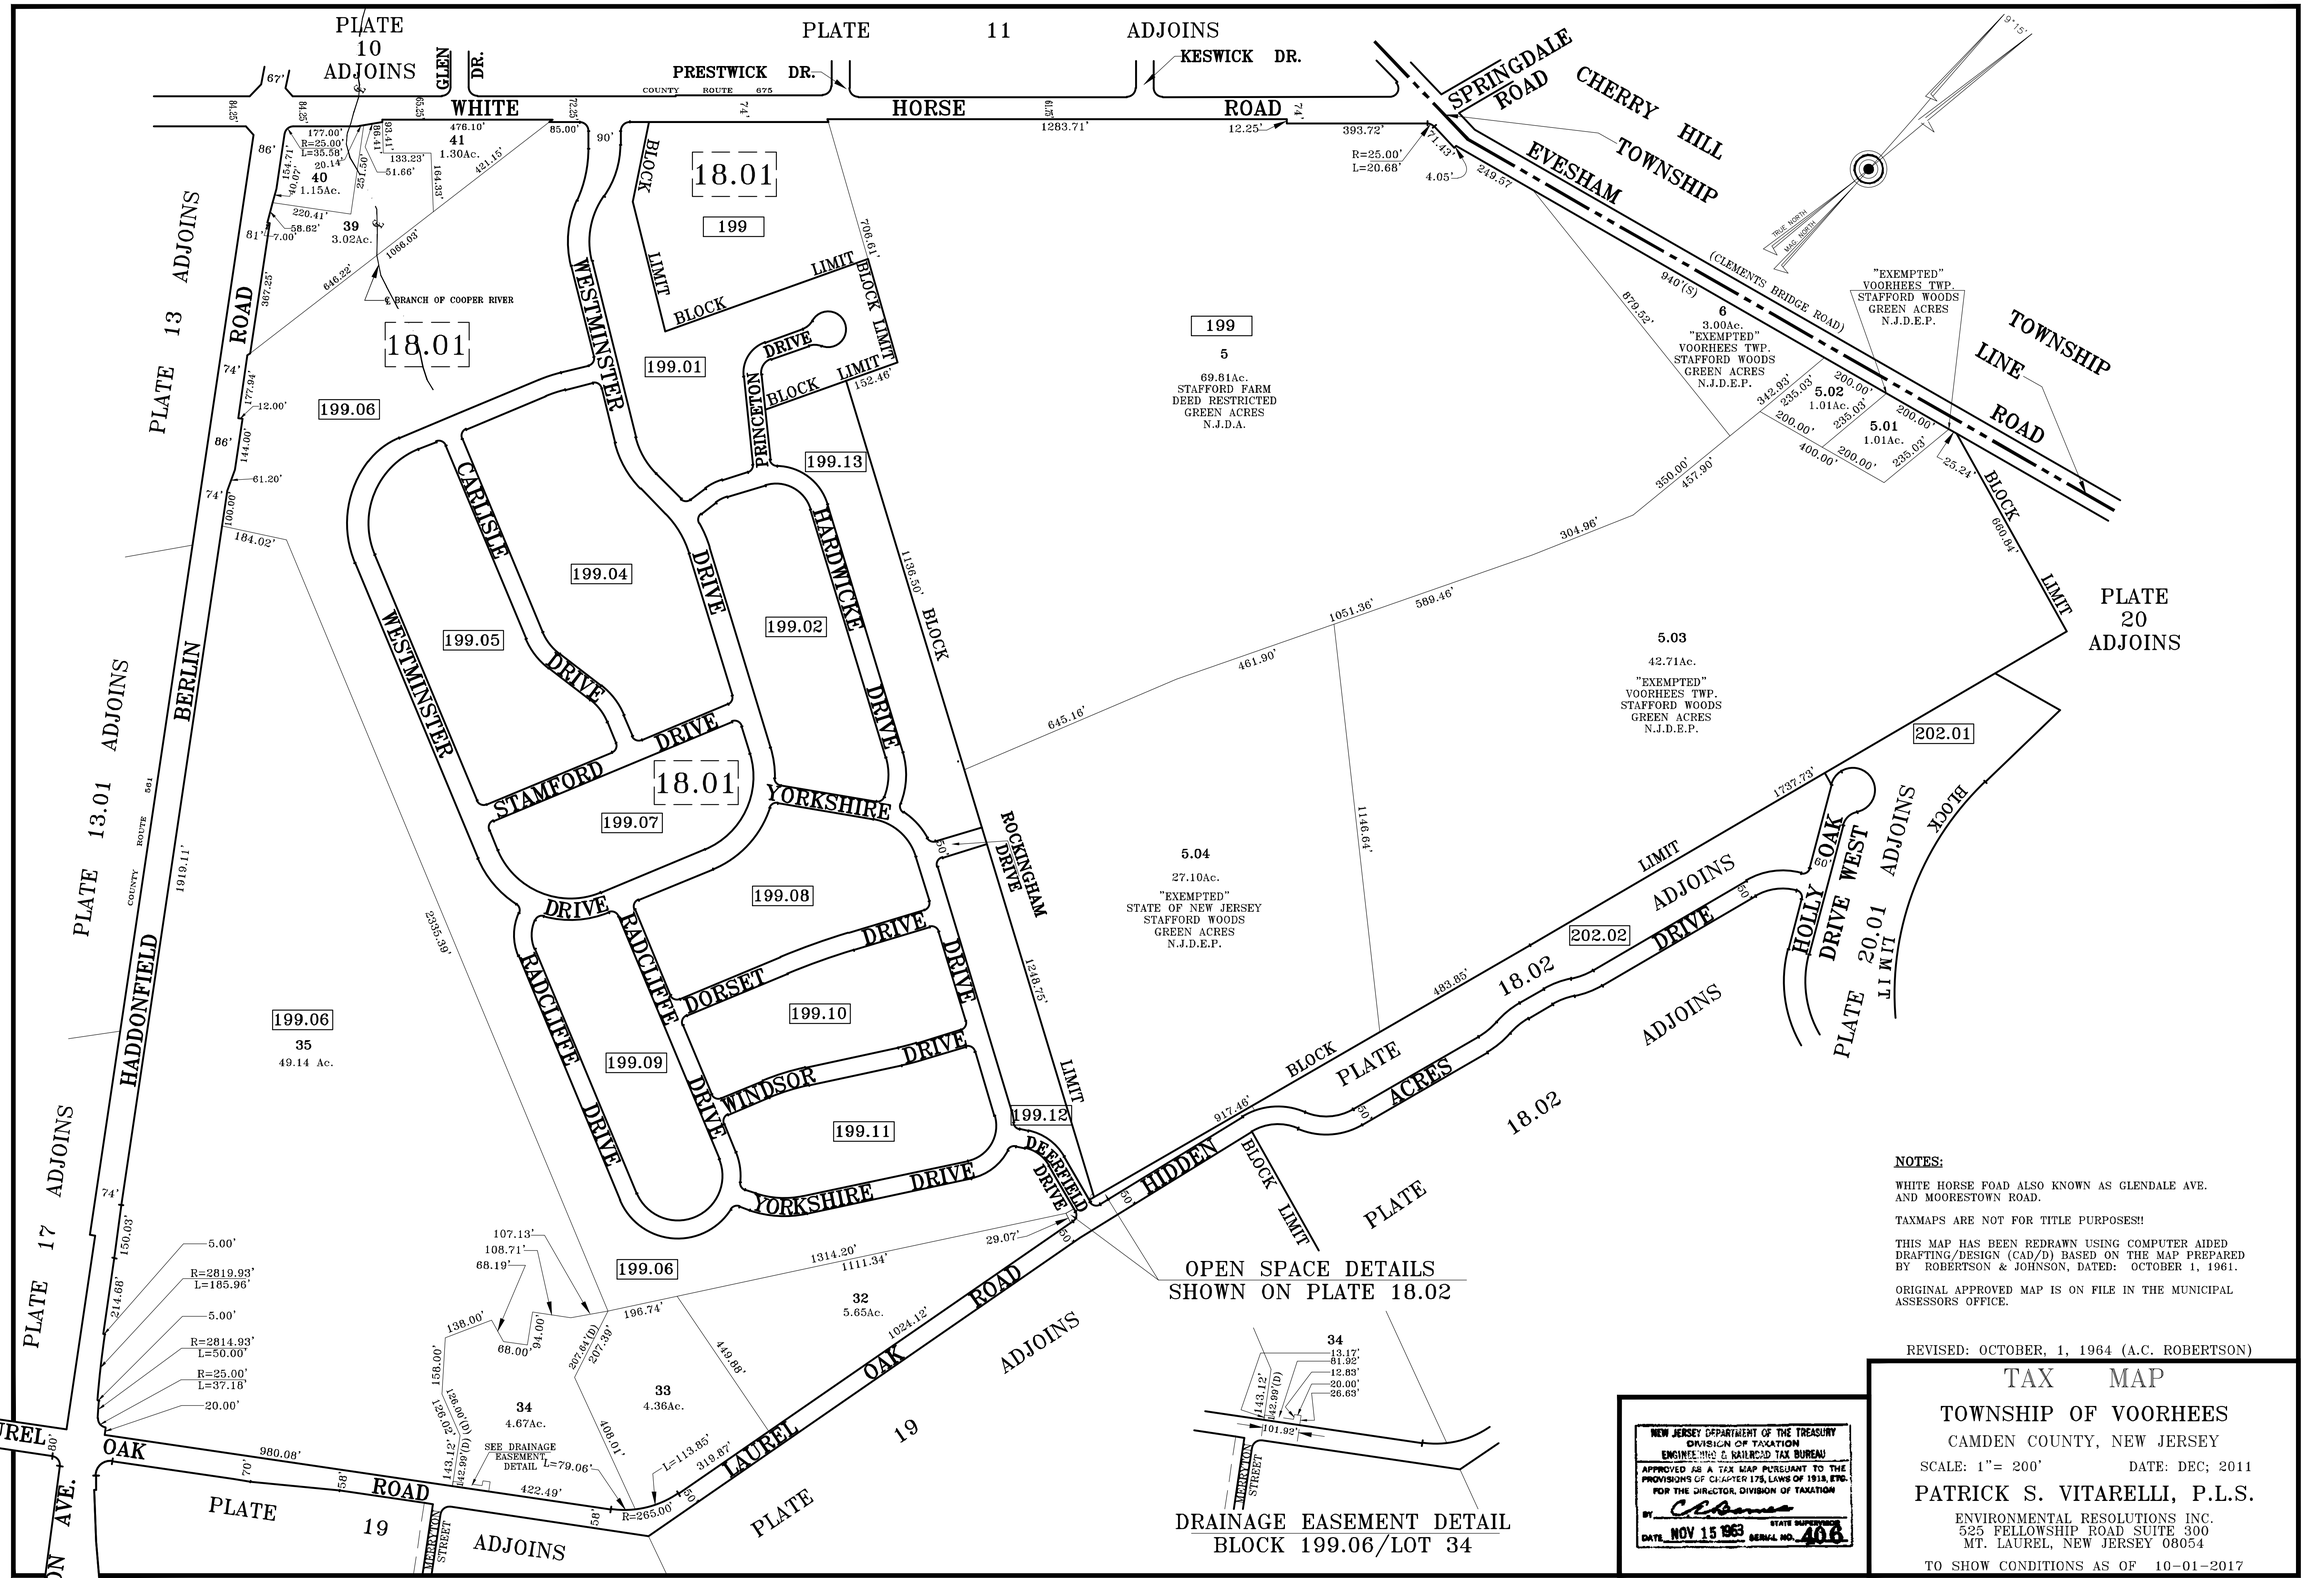

NOTES:

WHITE HORSE FOAD ALSO KNOWN AS GLENDALE AVE. AND MOORESTOWN ROAD.

TAXMAPS ARE NOT FOR TITLE PURPOSES!!

THIS MAP HAS BEEN REDRAWN USING COMPUTER AIDED DRAFTING/DESIGN (CAD/D) BASED ON THE MAP PREPARED BY ROBERTSON & JOHNSON, DATED: OCTOBER 1, 1961.

ORIGINAL APPROVED MAP IS ON FILE IN THE MUNICIPAL ASSESSORS OFFICE.

REVISED: OCTOBER, 1, 1964 (A.C. ROBERTSON)

NEW JERSEY DEPARTMENT OF THE TREASURY
DIVISION OF TAXATION
ENGINEERING & RAILROAD TAX BUREAU
APPROVED AS A TAX MAP PURSUANT TO THE PROVISIONS OF CHAPTER 175, LAWS OF 1913, ETC. FOR THE DIRECTOR, DIVISION OF TAXATION
BY C.E. Barnes
DATE NOV 15 1963 STATE SUPERVISOR SERIAL NO. 406

TAX MAP

TOWNSHIP OF VOORHEES

CAMDEN COUNTY, NEW JERSEY

SCALE: 1"= 200' DATE: DEC; 2011

PATRICK S. VITARELLI, P.L.S.

ENVIRONMENTAL RESOLUTIONS INC.
525 FELLOWSHIP ROAD SUITE 300
MT. LAUREL, NEW JERSEY 08054

TO SHOW CONDITIONS AS OF 10-01-2017