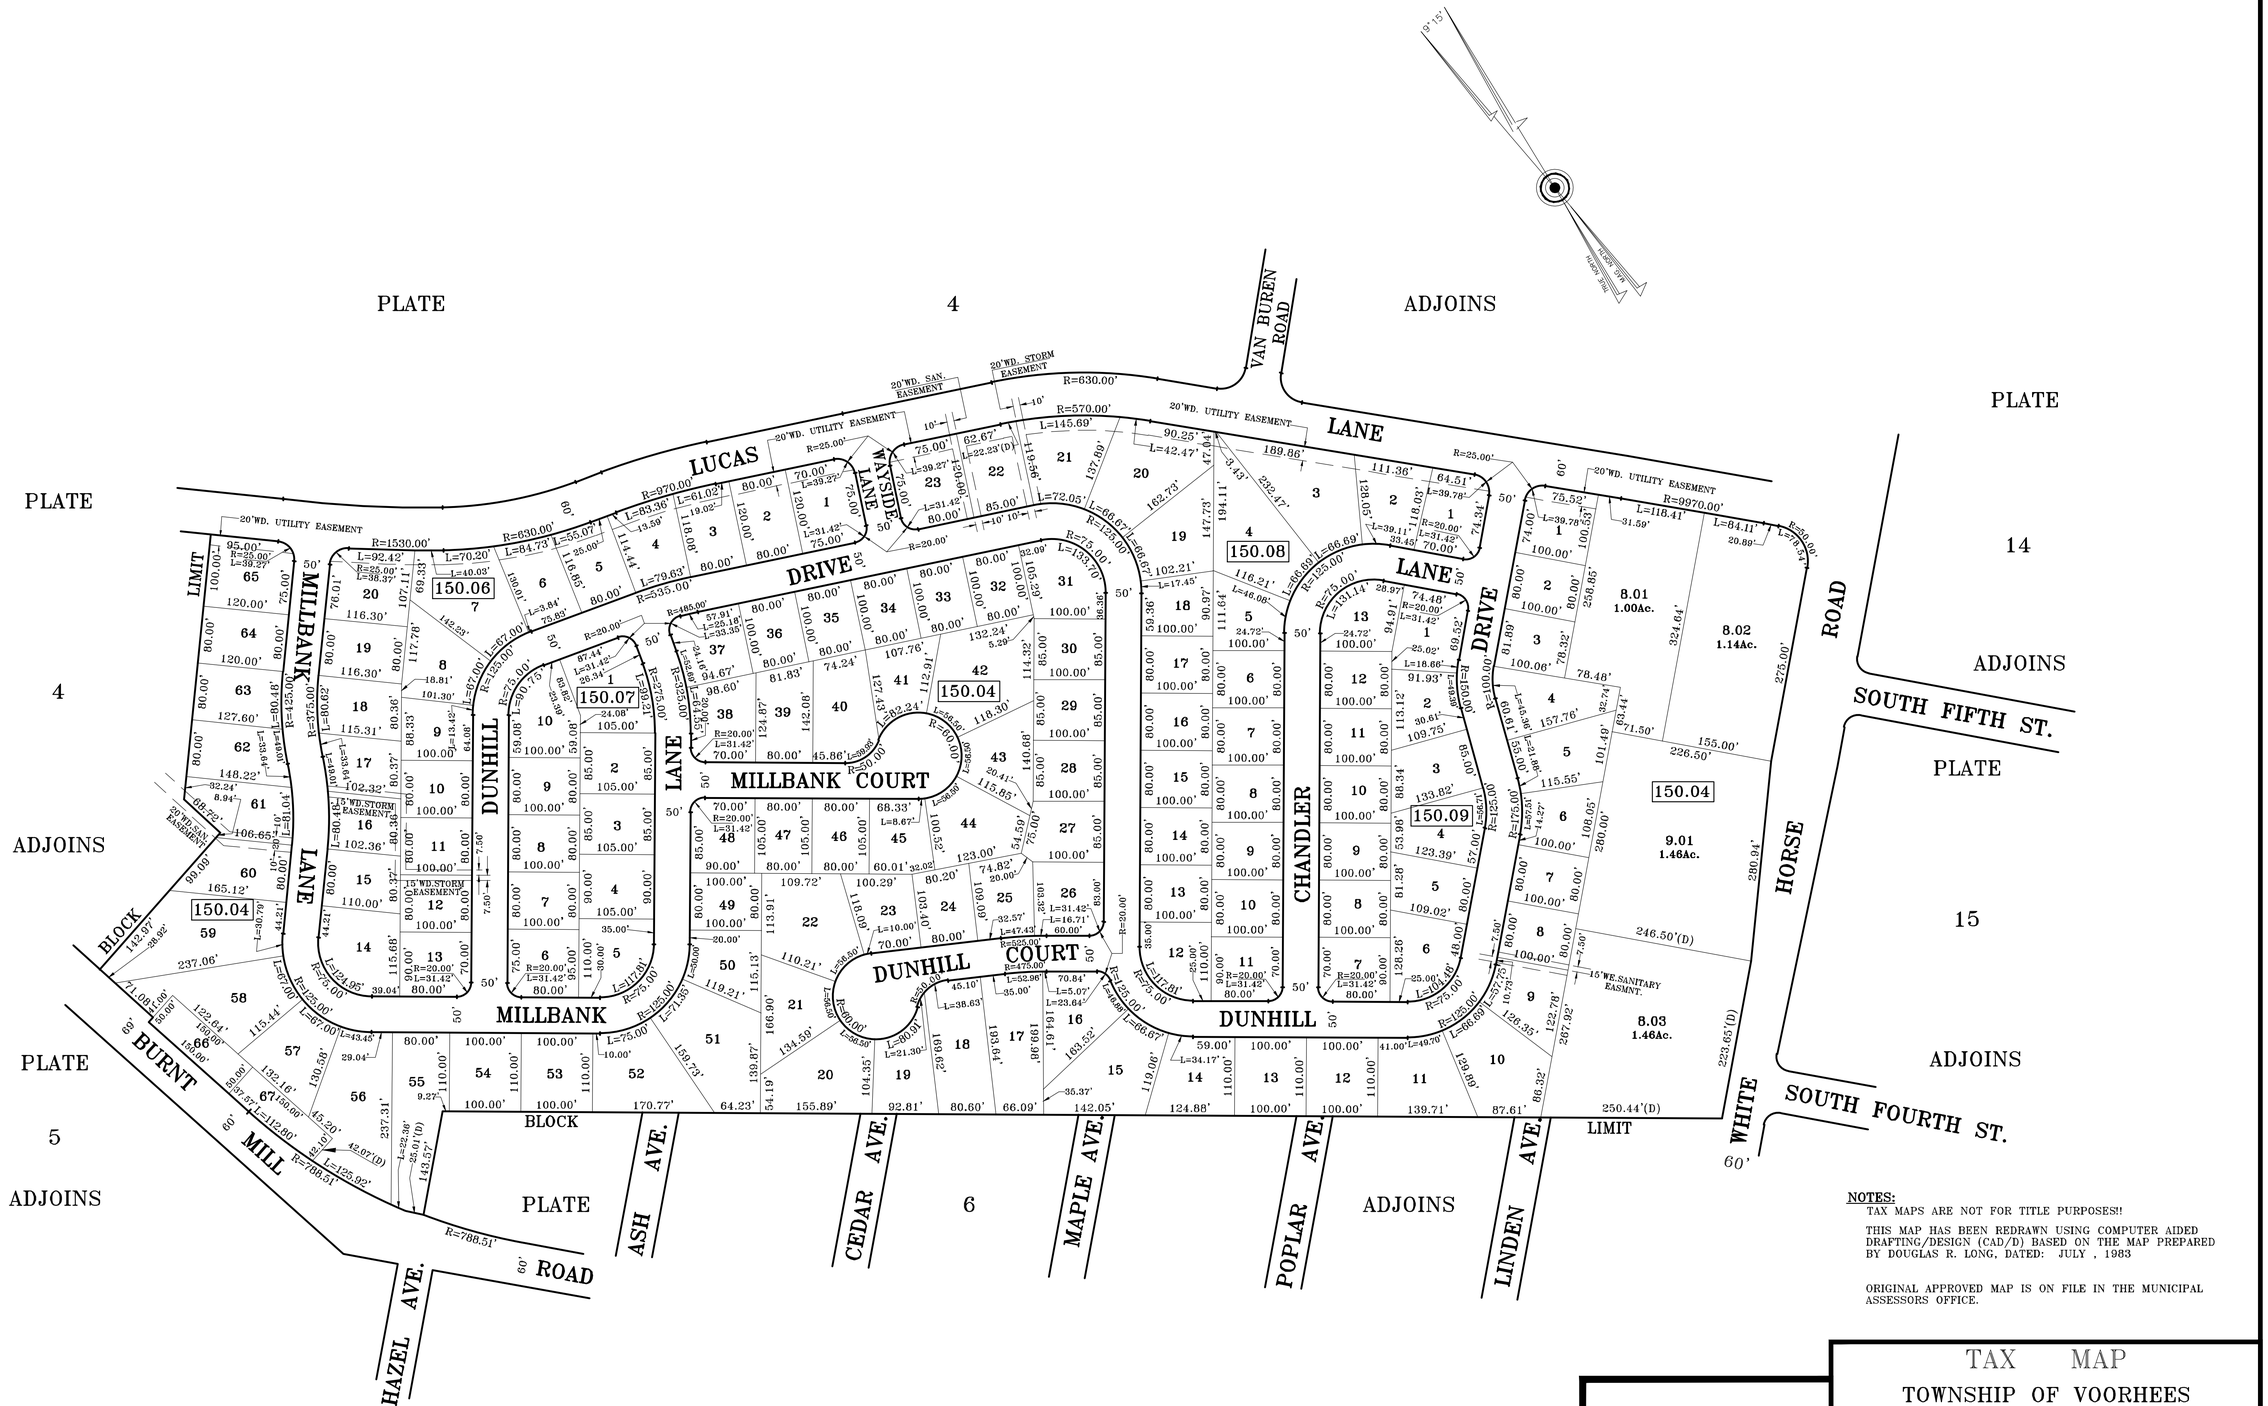

NOTES:

TAX MAPS ARE NOT FOR TITLE PURPOSES!!

THIS MAP HAS BEEN REDRAWN USING COMPUTER AIDED DRAFTING/DESIGN (CAD/D) BASED ON THE MAP PREPARED BY DOUGLAS R. LONG, DATED: JULY , 1983

ORIGINAL APPROVED MAP IS ON FILE IN THE MUNICIPAL ASSESSORS OFFICE.

TAX MAP

TOWNSHIP OF VOORHEES

CAMDEN COUNTY, NEW JERSEY

SCALE: 1"=100' DATE: DEC; 2007

PATRICK S. VITARELLI, P.L.S.

ENVIRONMENTAL RESOLUTIONS, INC.
525 FELLOWSHIP ROAD SUITE 300
MT. LAUREL, NEW JERSEY 08054

TO SHOW CONDITIONS AS OF 10-01-2017